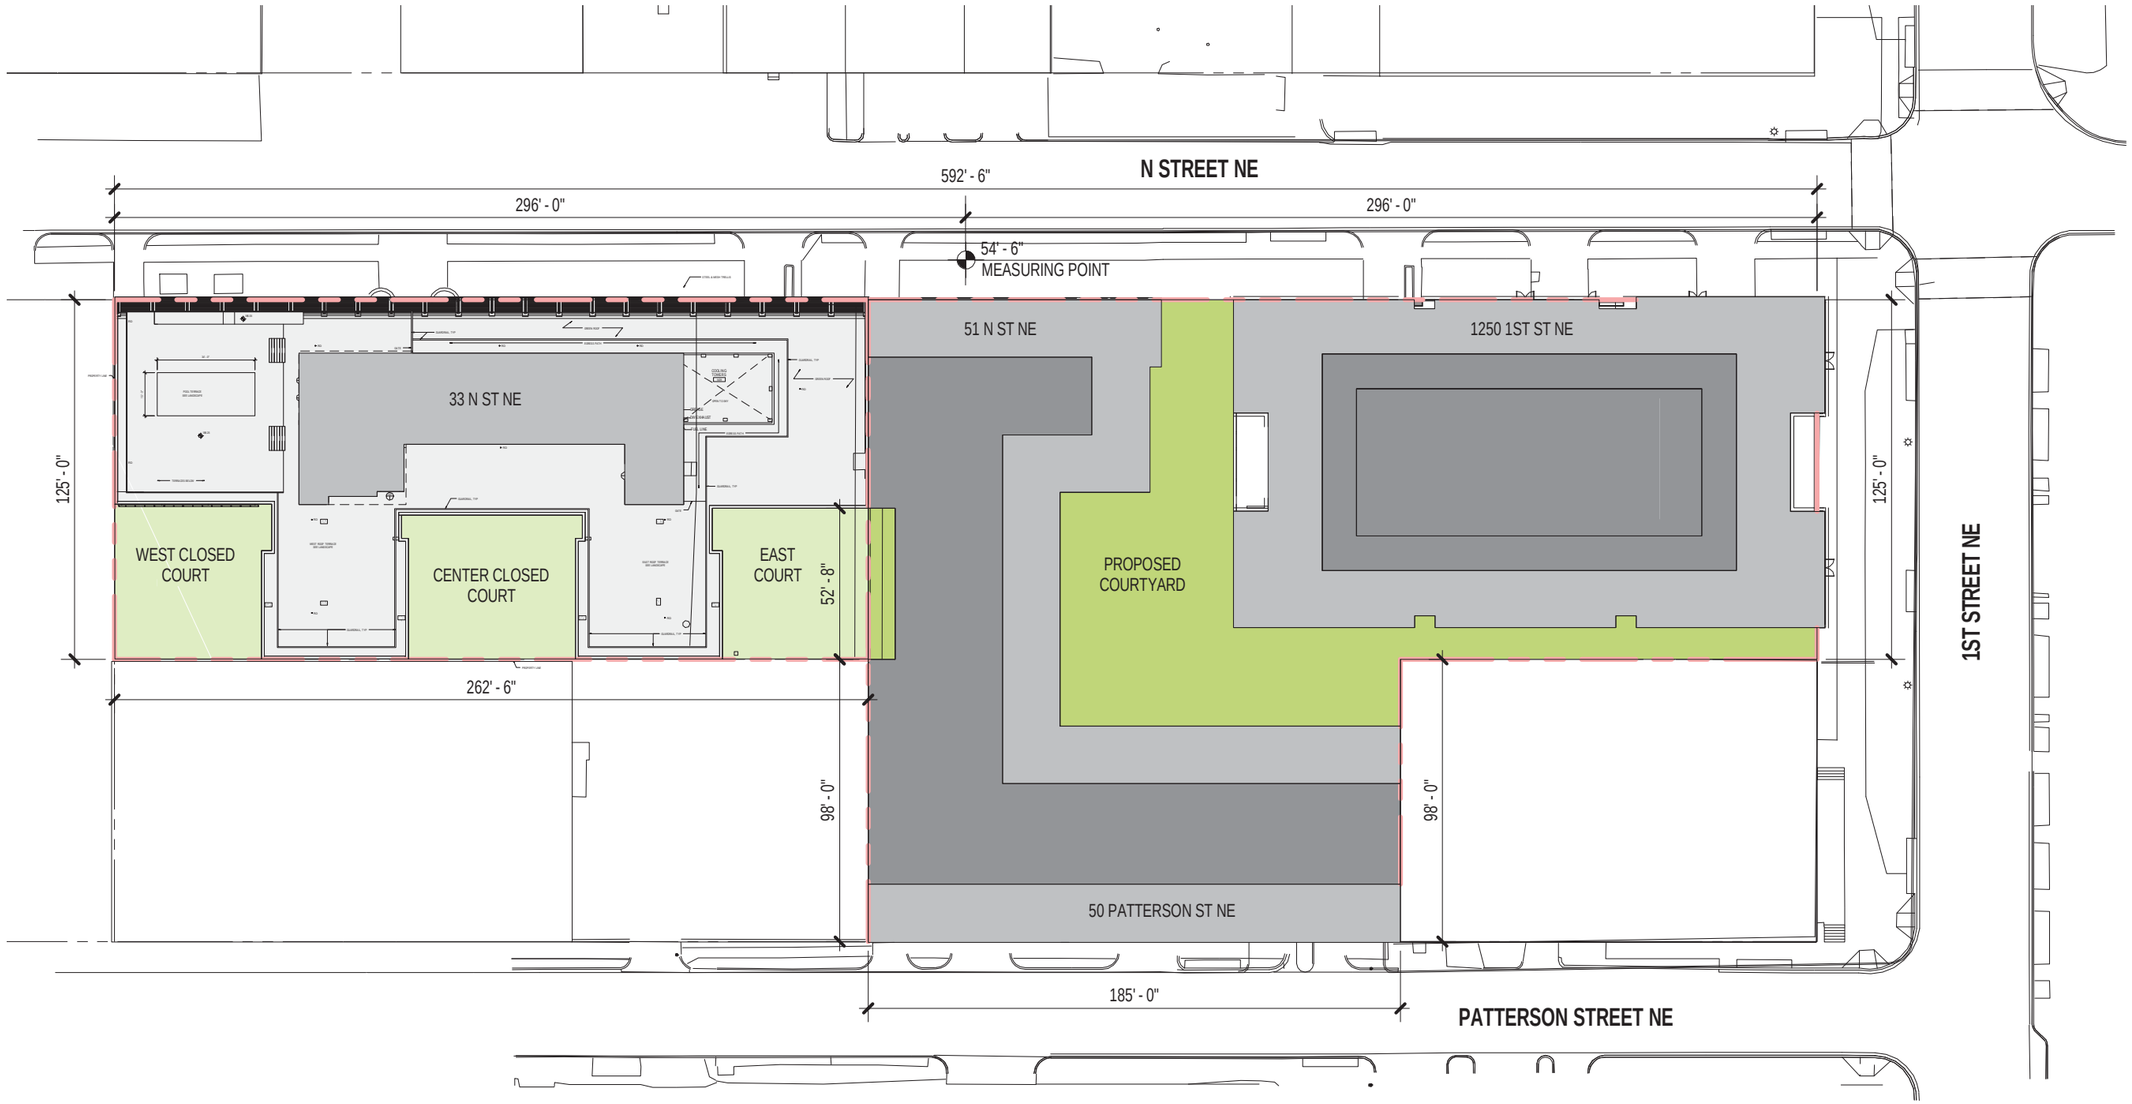

PROPOSED BUILDING

HIGH ROOF

PROPOSED COURTYARD

COOPER CARRY

shalom baranes associates | architects

DAVID M. SCHWARZ ARCHITECTS

50 PATTERSON NE
1250 1st ST NE | 51 N ST NE
Capitol Point South

S102 - SITE PLAN

SCALE: 1" = 50' - 0"

THE JBG COMPANIES